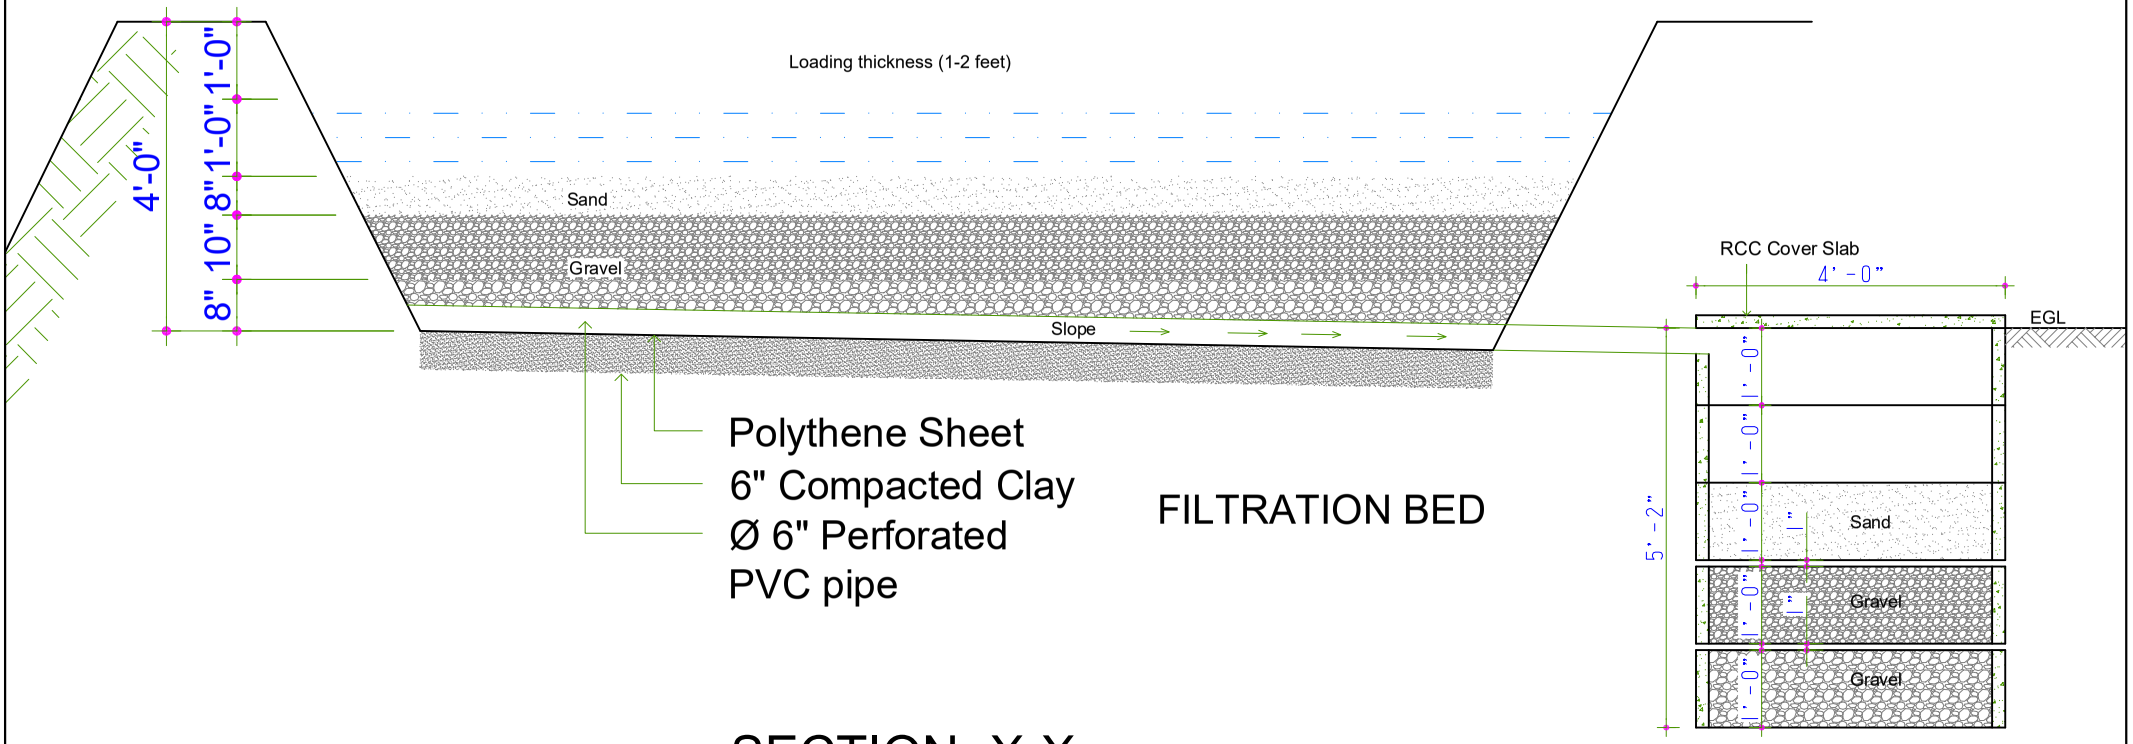

SECTION- X-X

IMPLEMENTED BY	PROJECT	SUPPORTED BY	DRAWING TITLE	DESIGN BY	SHEET No.
NGO FORUM FOR PUBLIC HEALTH	MAINTAINING ACCESS TO SAFE WATER AND SANITATION FOR ROHINGYA IN BANGLADESH	**UNHCR** United Nations High Commissioner for Refugees	Layout Plan of Lime Stabilization Method	MD. TORIQUL ISLAM Senior Technical Manager	03