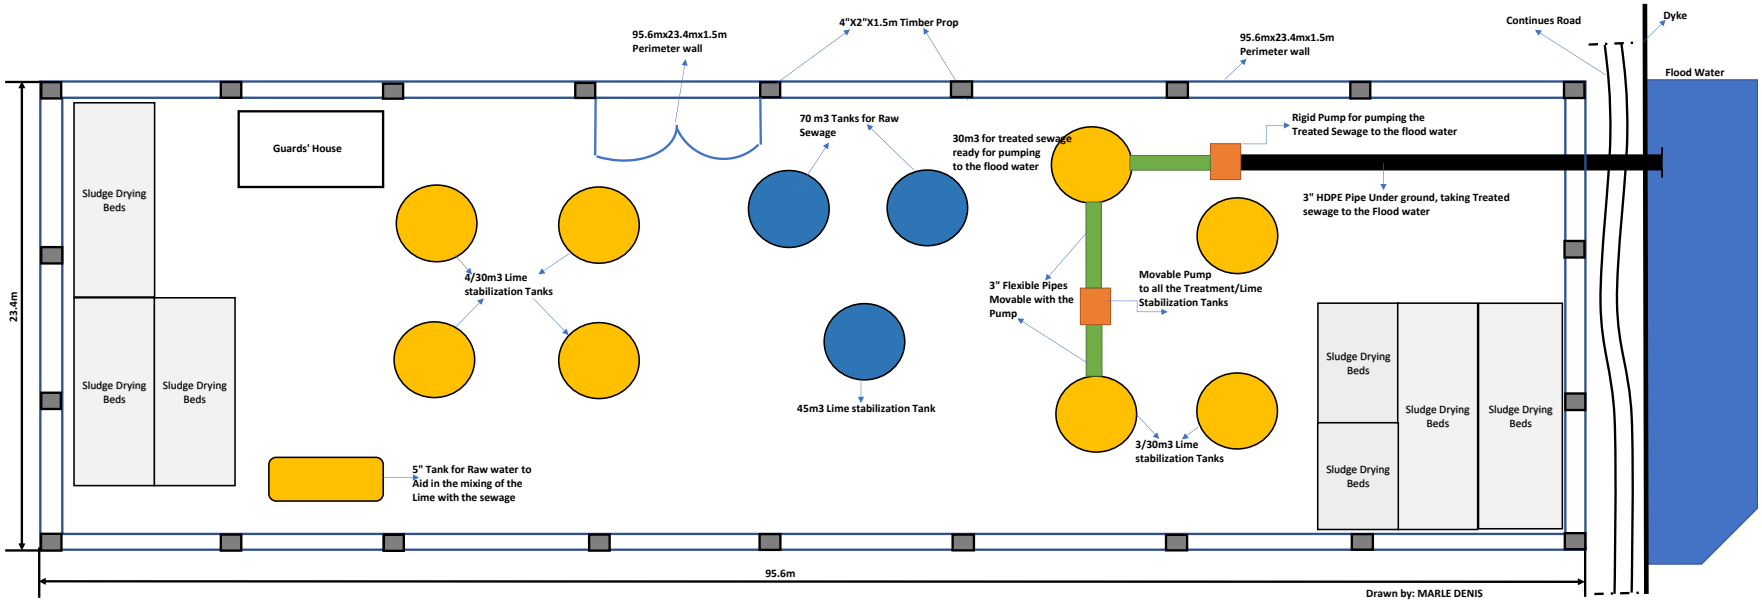
95.6mx23.4mx1.5m
Perimeter wall
4"X2"X1.5m Timber Prop
95.6mx23.4mx1.5m
Perimeter wall
Continues Road
Dyke
Flood Water
Guards' House
Sludge Drying Beds
Sludge Drying Beds
Sludge Drying Beds
70 m3 Tanks for Raw Sewage
30m3 for treated sewage ready for pumping to the flood water
Rigid Pump for pumping the Treated Sewage to the flood water
3" HDPE Pipe Under ground, taking Treated sewage to the Flood water
4/30m3 Lime stabilization Tanks
3" Flexible Pipes Movable with the Pump
Movable Pump to all the Treatment/Lime Stabilization Tanks
45m3 Lime stabilization Tank
3/30m3 Lime stabilization Tanks
5" Tank for Raw water to Aid in the mixing of the Lime with the sewage
Sludge Drying Beds
Sludge Drying Beds
Sludge Drying Beds
Sludge Drying Beds
23.4m
95.6m
Drawn by: MARLE DENIS
ASISTANT WASH ENGINEER
IOM BENTIU