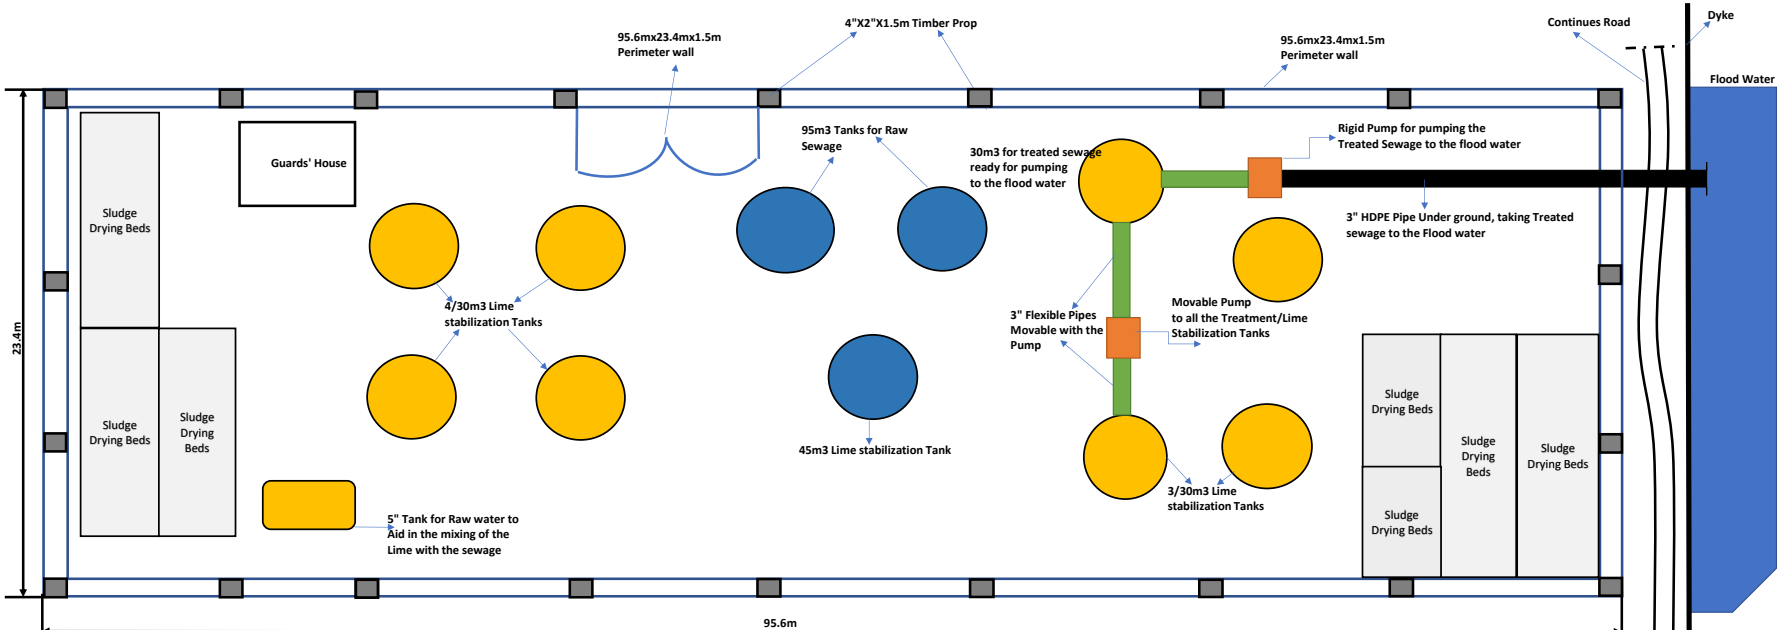
95.6mx23.4mx1.5m
Perimeter wall
4"X2"X1.5m Timber Prop
95.6mx23.4mx1.5m
Perimeter wall
Continues Road
Dyke
Flood Water
Guards' House
Sludge
Drying Beds
Sludge
Drying Beds
Sludge
Drying
Beds
95m3 Tanks for Raw
Sewage
30m3 for treated sewage
ready for pumping
to the flood water
Rigid Pump for pumping the
Treated Sewage to the flood water
3" HDPE Pipe Under ground, taking Treated
sewage to the Flood water
4/30m3 Lime
stabilization Tanks
3" Flexible Pipes
Movable with the
Pump
Movable Pump
to all the Treatment/Lime
Stabilization Tanks
45m3 Lime stabilization Tank
3/30m3 Lime
stabilization Tanks
5" Tank for Raw water to
Aid in the mixing of the
Lime with the sewage
Sludge
Drying Beds
Sludge
Drying Beds
Sludge
Drying Beds
Sludge
Drying Beds
23.4m
95.6m